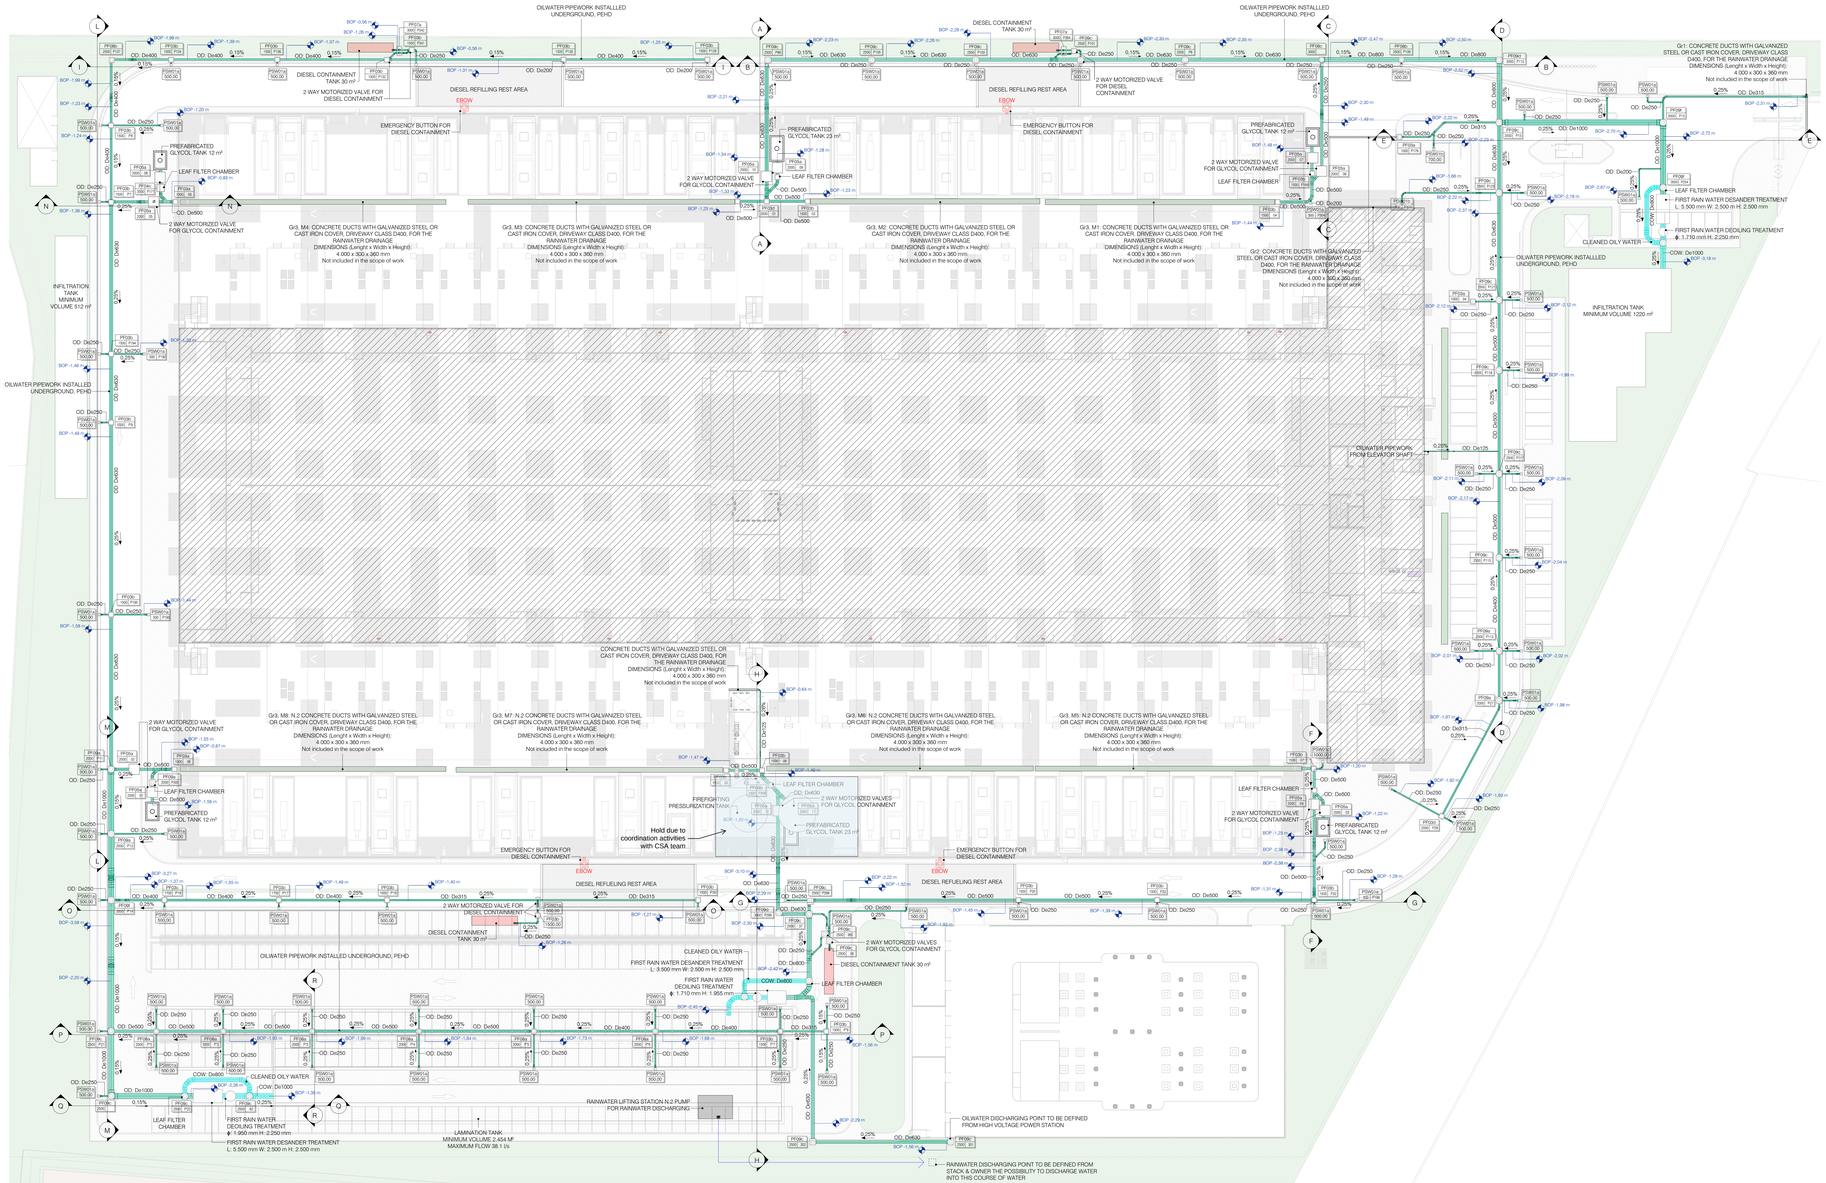
OILWATER PIPEWORK INSTALLED UNDERGROUND, PEHD
DIESEL CONTAINMENT TANK 30 m³
2 WAY MOTORIZED VALVE FOR DIESEL CONTAINMENT
DIESEL REFILLING REST AREA
EMERGENCY BUTTON FOR DIESEL CONTAINMENT
PREFABRICATED GLYCOL TANK 12 m³
LEAF FILTER CHAMBER
2 WAY MOTORIZED VALVE FOR GLYCOL CONTAINMENT
PREFABRICATED GLYCOL TANK 23 m³
Gr3. M4: CONCRETE DUCTS WITH GALVANIZED STEEL OR CAST IRON COVER, DRIVEWAY CLASS D400, FOR THE RAINWATER DRAINAGE
DIMENSIONS (Lenght x Width x Height):
4.000 x 300 x 360 mm
Not included in the scope of work
Gr3. M3: CONCRETE DUCTS WITH GALVANIZED STEEL OR CAST IRON COVER, DRIVEWAY CLASS D400, FOR THE RAINWATER DRAINAGE
DIMENSIONS (Lenght x Width x Height):
4.000 x 300 x 360 mm
Not included in the scope of work
Gr3. M2: CONCRETE DUCTS WITH GALVANIZED STEEL OR CAST IRON COVER, DRIVEWAY CLASS D400, FOR THE RAINWATER DRAINAGE
DIMENSIONS (Lenght x Width x Height):
4.000 x 300 x 360 mm
Not included in the scope of work
Gr3. M1: CONCRETE DUCTS WITH GALVANIZED STEEL OR CAST IRON COVER, DRIVEWAY CLASS D400, FOR THE RAINWATER DRAINAGE
DIMENSIONS (Lenght x Width x Height):
4.000 x 300 x 360 mm
Not included in the scope of work
Gr2: CONCRETE DUCTS WITH GALVANIZED STEEL OR CAST IRON COVER, DRIVEWAY CLASS D400, FOR THE RAINWATER DRAINAGE
DIMENSIONS (Lenght x Width x Height):
4.000 x 300 x 360 mm
Not included in the scope of work
Gr1: CONCRETE DUCTS WITH GALVANIZED STEEL OR CAST IRON COVER, DRIVEWAY CLASS D400, FOR THE RAINWATER DRAINAGE
DIMENSIONS (Lenght x Width x Height):
4.000 x 300 x 360 mm
Not included in the scope of work
CONCRETE DUCTS WITH GALVANIZED STEEL OR CAST IRON COVER, DRIVEWAY CLASS D400, FOR THE RAINWATER DRAINAGE
DIMENSIONS (Lenght x Width x Height):
4.000 x 300 x 360 mm
Not included in the scope of work
Gr3. M8: N.2 CONCRETE DUCTS WITH GALVANIZED STEEL OR CAST IRON COVER, DRIVEWAY CLASS D400, FOR THE RAINWATER DRAINAGE
DIMENSIONS (Lenght x Width x Height):
4.000 x 300 x 360 mm
Not included in the scope of work
Gr3. M7: N.2 CONCRETE DUCTS WITH GALVANIZED STEEL OR CAST IRON COVER, DRIVEWAY CLASS D400, FOR THE RAINWATER DRAINAGE
DIMENSIONS (Lenght x Width x Height):
4.000 x 300 x 360 mm
Not included in the scope of work
Gr3. M6: N.2 CONCRETE DUCTS WITH GALVANIZED STEEL OR CAST IRON COVER, DRIVEWAY CLASS D400, FOR THE RAINWATER DRAINAGE
DIMENSIONS (Lenght x Width x Height):
4.000 x 300 x 360 mm
Not included in the scope of work
Gr3. M5: N.2 CONCRETE DUCTS WITH GALVANIZED STEEL OR CAST IRON COVER, DRIVEWAY CLASS D400, FOR THE RAINWATER DRAINAGE
DIMENSIONS (Lenght x Width x Height):
4.000 x 300 x 360 mm
Not included in the scope of work
INFILTRATION TANK MINIMUM VOLUME 512 m³
INFILTRATION TANK MINIMUM VOLUME 1220 m³
CLEANED OILY WATER
FIRST RAIN WATER DEOILING TREATMENT
Ø 1.710 mm H. 2.250 mm
FIRST RAIN WATER DESANDER TREATMENT
L: 5.500 mm W: 2.500 m H: 2.500 mm
LEAF FILTER CHAMBER
LAMINATION TANK
MINIMUM VOLUME 2.454 M³
MAXIMUM FLOW 38.1 l/s
RAINWATER LIFTING STATION N.2 PUMP FOR RAINWATER DISCHARGING
OILWATER DISCHARGING POINT TO BE DEFINED FROM HIGH VOLTAGE POWER STATION
RAINWATER DISCHARGING POINT TO BE DEFINED FROM STACK & OWNER THE POSSIBILITY TO DISCHARGE WATER INTO THIS COURSE OF WATER
OILWATER PIPE WORK FROM ELEVATOR SHAFT
Hold due to coordination activities with CSA team
EMERGENCY BUTTON FOR DIESEL CONTAINMENT
EMERGENCY BUTTON FOR DIESEL CONTAINMENT
EMERGENCY BUTTON FOR DIESEL CONTAINMENT
DIESEL REFUELING REST AREA
DIESEL REFUELING REST AREA
DIESEL REFUELING REST AREA
2 WAY MOTORIZED VALVES FOR GLYCOL CONTAINMENT
2 WAY MOTORIZED VALVES FOR GLYCOL CONTAINMENT
2 WAY MOTORIZED VALVE FOR GLYCOL CONTAINMENT
2 WAY MOTORIZED VALVE FOR GLYCOL CONTAINMENT
2 WAY MOTORIZED VALVE FOR GLYCOL CONTAINMENT
2 WAY MOTORIZED VALVE FOR DIESEL CONTAINMENT
2 WAY MOTORIZED VALVE FOR DIESEL CONTAINMENT
DIESEL CONTAINMENT TANK 30 m³
DIESEL CONTAINMENT TANK 30 m³
FIREFIGHTING PRESSURIZATION TANK
PREFABRICATED GLYCOL TANK 23 m³
PREFABRICATED GLYCOL TANK 12 m³
PREFABRICATED GLYCOL TANK 12 m³
PREFABRICATED GLYCOL TANK 12 m³
LEAF FILTER CHAMBER
LEAF FILTER CHAMBER
LEAF FILTER CHAMBER